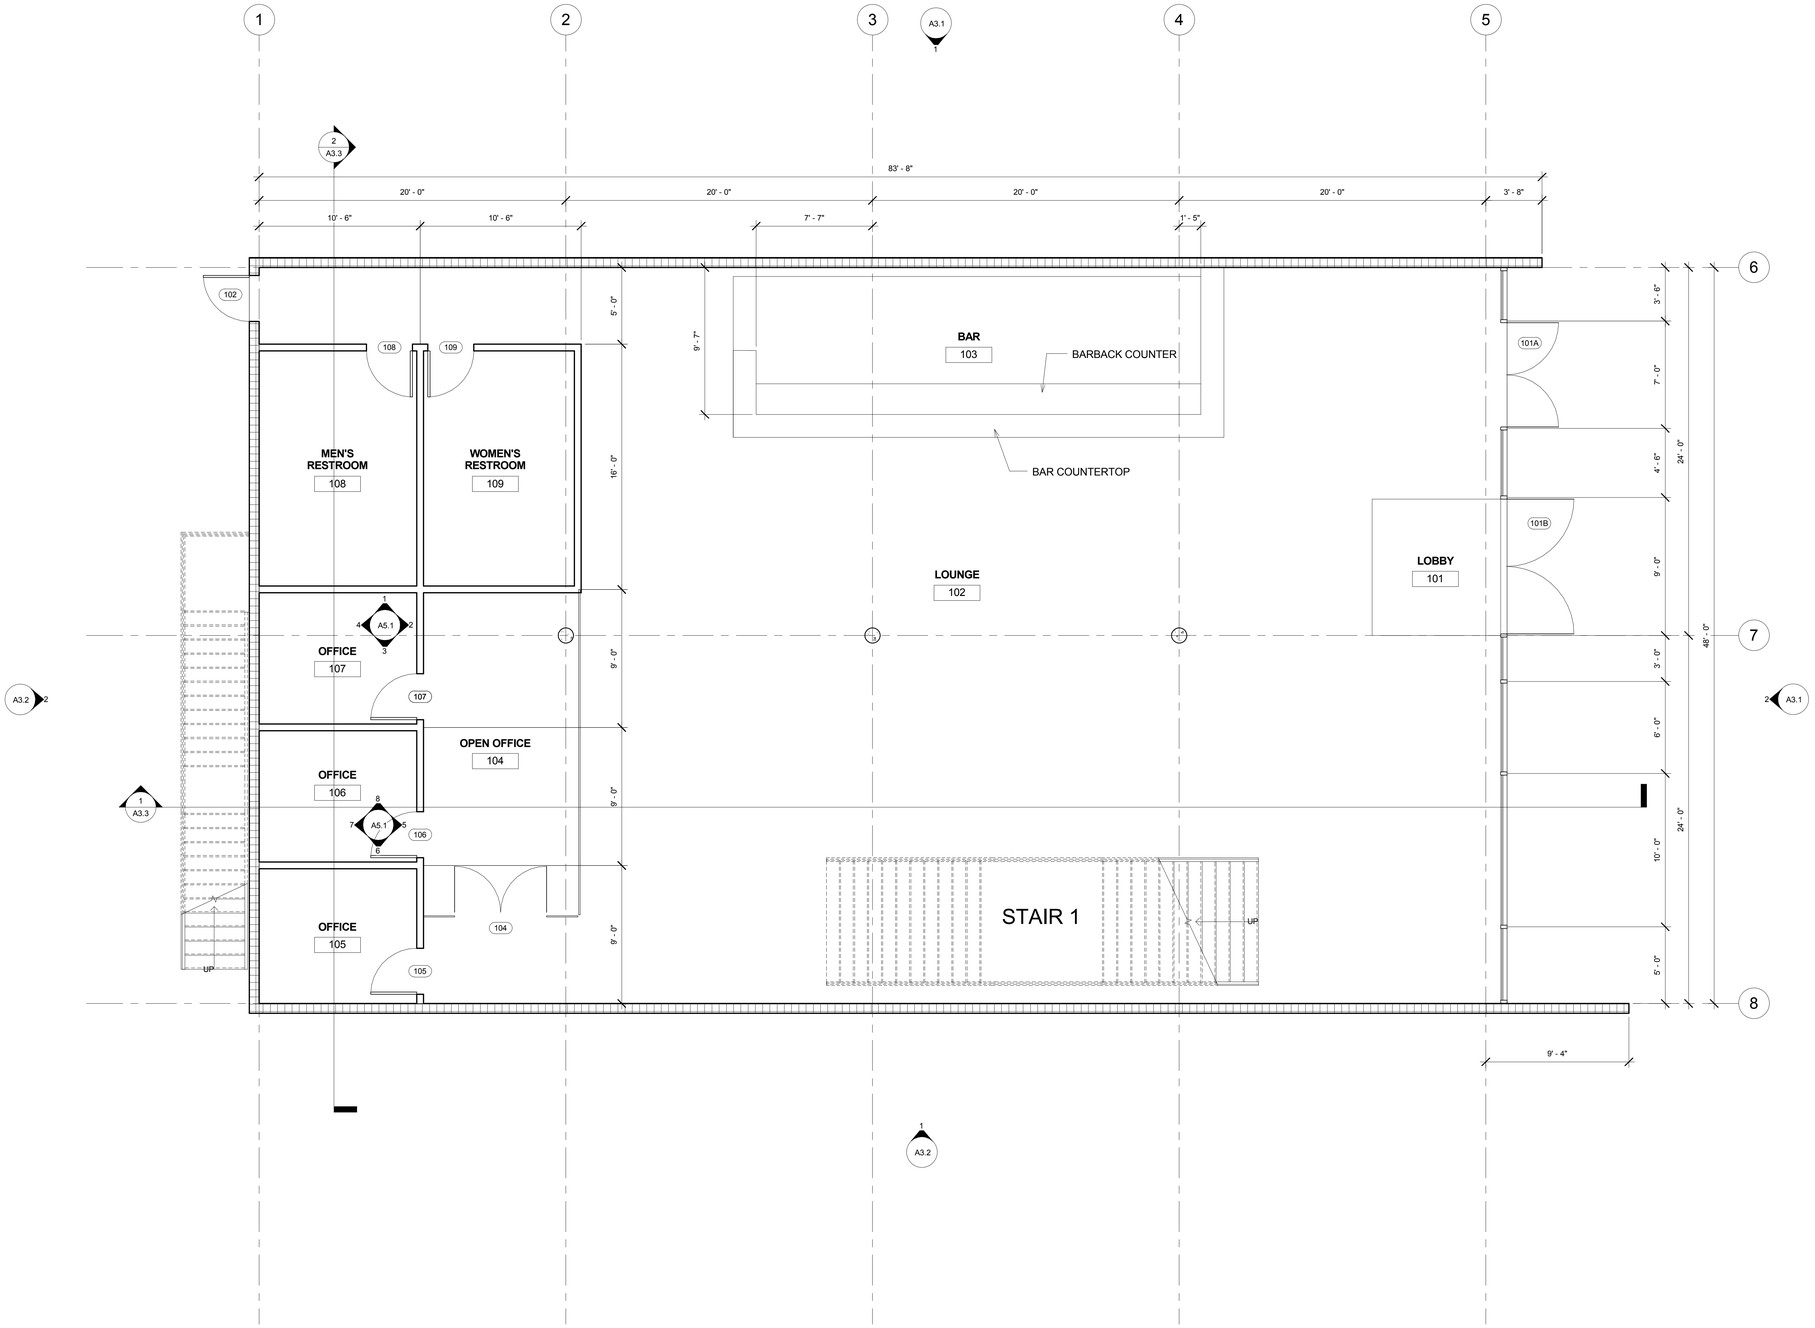

1 FIRST FLOOR
1/4" = 1'-0"

DALE JORDAN'S AWESOME TITLE BLOCK

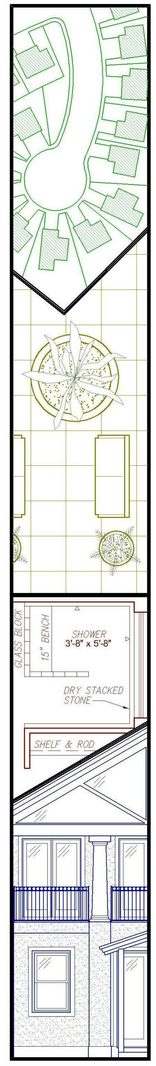

No.	Description	Date

DALE JORDAN'S AWESOME RESTAURANT

FIRST FLOOR PLAN

Project Number	Project Number
Date	Issue Date
Drawn By	Author
Checked By	Checker

A2.1

Scale 1/4" = 1'-0"

8/11/2015 10:09:08 PM